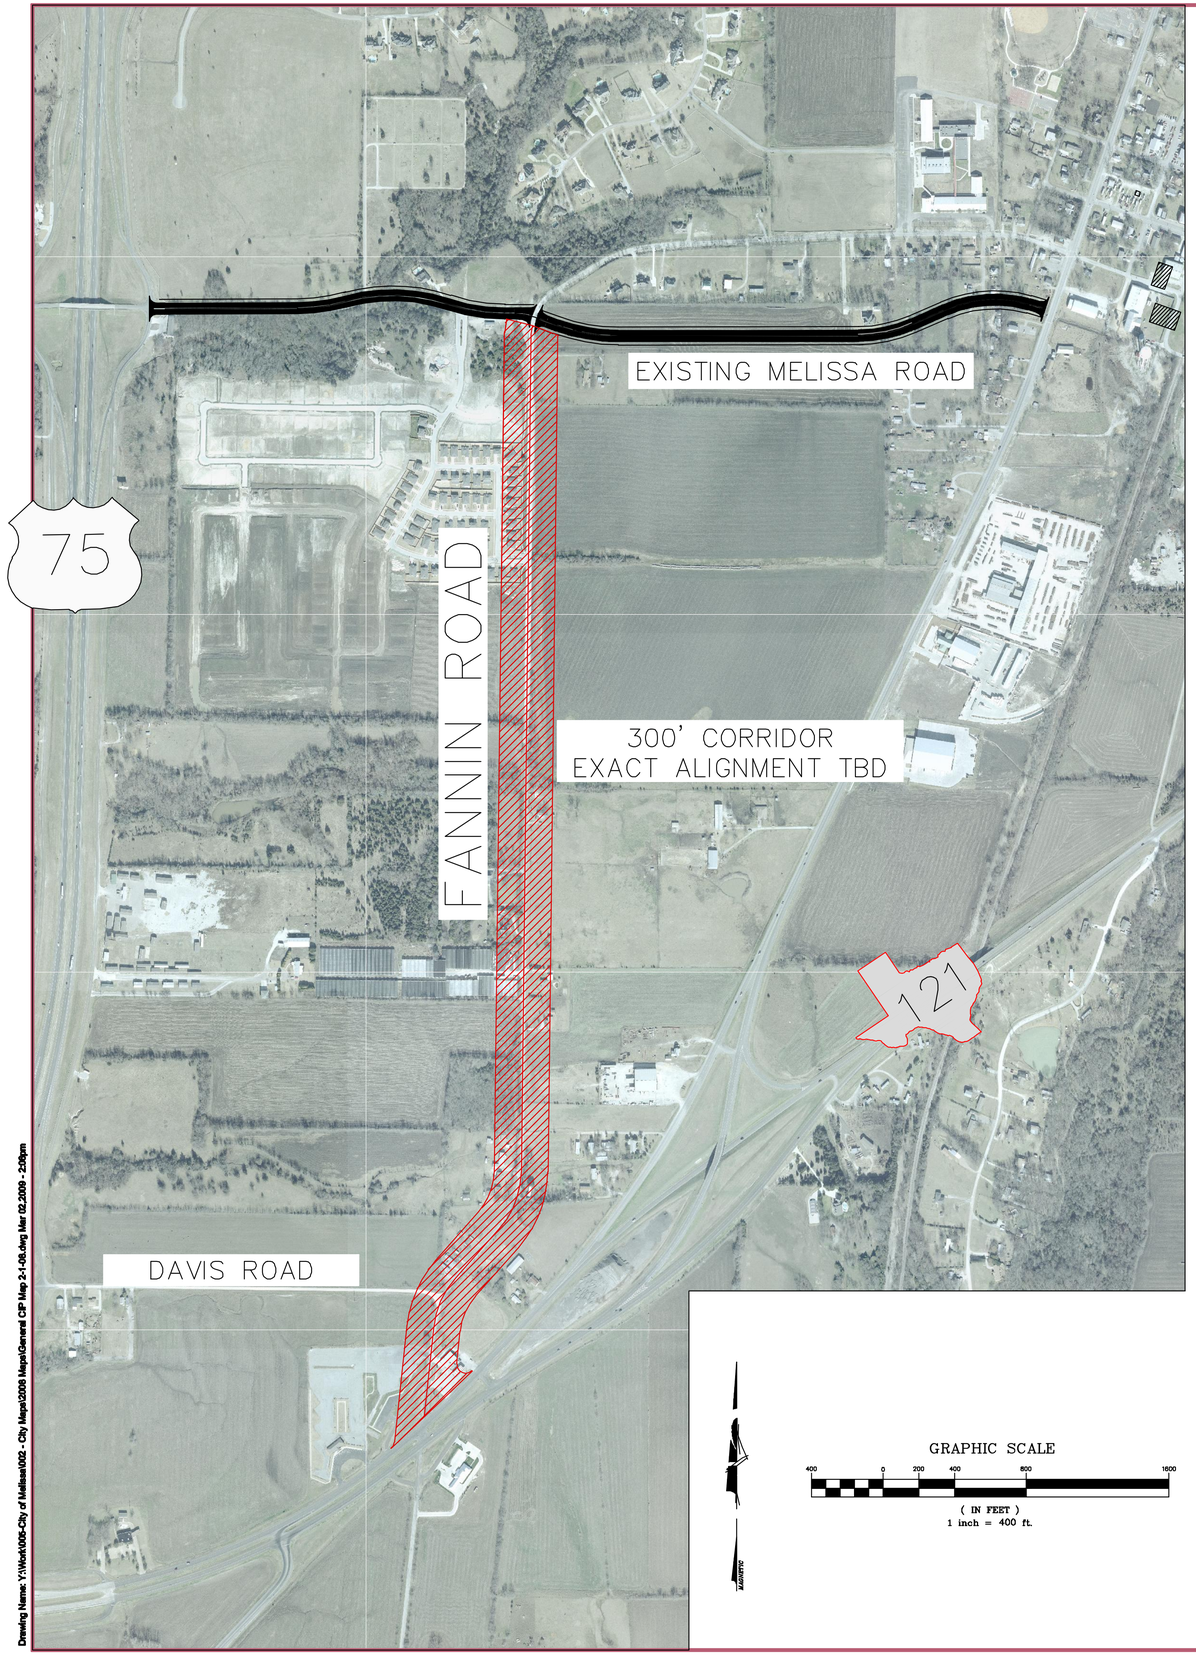

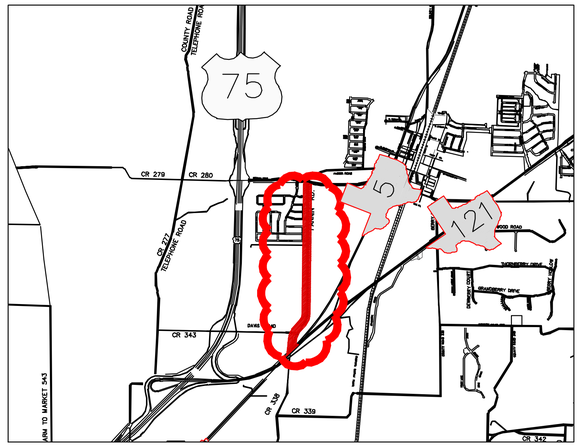

PROJECT LOCATION
N.T.S.

Fannin Rd. – SH121 to Melissa Rd.

- Roadway section to be determined
- Engineering, ROW acquisition, & construction
- Enhance commercial/retail development along US75 from SH121 to Melissa Road
- 50% funding proposed in Collin County 2007 Transportation Bond Program

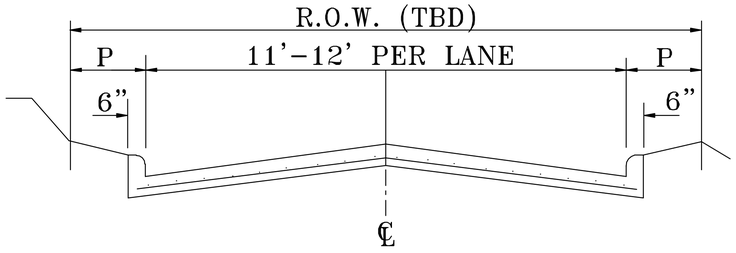

GENERAL UNDIVIDED ROAD SECTION
N.T.S.

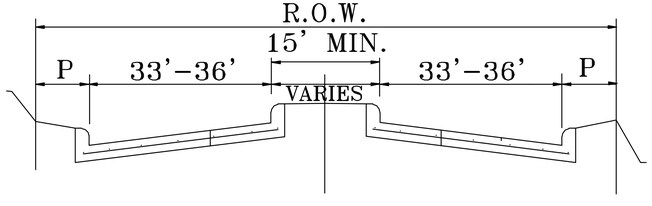

SIX LANE THOROUGHFARE
TYPICAL SECTION
N.T.S.

BWR
Right in the Center
2620 County Road 1106 | Anna, Texas 75409-5817
P 972.924.2757 | F 972.924.4053

City of Melissa

Road Capital Improvements
Fannin Road South Expansion
Melissa Road to State Highway 121

PROJECT NO.
DRAWN BY GHG DATE
CHECKED BY JAH, RJH DATE
DESIGNED BY DATE
REVISIONS DATE
ISSUE DATE
SHEET OF

Drawing Name: Y:\Work\006-City of Melissa\002 - City Maps\2008 Maps\General CIP Map 2-1-08.dwg Mar 02,2009 - 2:09pm